

FURNITURE SCHEDULE

| CODE | ITEM                                                          | SIZE W x D x H (m)    | QTY | SOURCE      |
|------|---------------------------------------------------------------|-----------------------|-----|-------------|
| F1   | LUCKY WORLD DX-52-33-RG steel desk, 6 drawers                 | 1.60 × 0.79 × 0.74    | 4   | HomePro     |
| F2   | Office chair (0.75 m pull-out zone)                           | ~0.50 dia             | 4   | TBD         |
| S1   | MEDILA SH0038GY glass sliding cabinet                         | 0.92 × 0.46 × 0.90    | 3   | HomePro     |
| S2   | ELIFE 4-tier steel shelf, 350 kg/tier                         | 2.00 × 0.60 × 2.00    | 6   | HomePro     |
| S3   | Bolt cabinet, low, under glass                                | ~2.80 × 0.45          | 1   | TBD         |
| S4   | LUCKY WORLD KSG-914-RG glass sliding cabinet                  | 0.914 × 0.457 × 1.83  | 3   | HomePro     |
| S5   | SURE LK-009 steel locker, 9 doors                             | 0.922 × 0.465 × 1.837 | 2   | HomePro     |
| W1   | PTSC TWS-2025A4-3570 workstation                              | 3.57 × 0.57 × 1.95    | 1   | PTSC        |
| W2   | TANKO WA-57A workbench, 9 mm steel top, 2,000 kg              | 1.50 × 0.75 × 0.80    | 4   | Factory9001 |
| EX1  | Hydraulic press (existing), SW corner                         | ~1.40 × 1.38          | 1   | existing    |
| S6   | FURDINI KULLEN FYD-W003 steel cabinet, 2 swing doors (shoes)  | 0.90 × 0.40 × 0.90    | 1   | HomePro     |
| TV   | 55-inch TV on D1 wall above whiteboard, centre +2.53 m        | 1.23 × 0.06 × 0.71    | 1   | TBD         |
| WB   | Whiteboard 120 × 240 cm on D1 wall above S6, +0.92 to +2.12 m | 2.40 × 1.20           | 1   | TBD         |


PROJECT: FAC1 - MTD ROOM

DRAWING: FURNITURE LAYOUT

DWG: MTD-A-102 REV10 OPT A - W2 1 LINE

SCALE 1:75 @ A4 UNITS: m

DRAWN: Jongphichit Chitsuk 2026-10-26

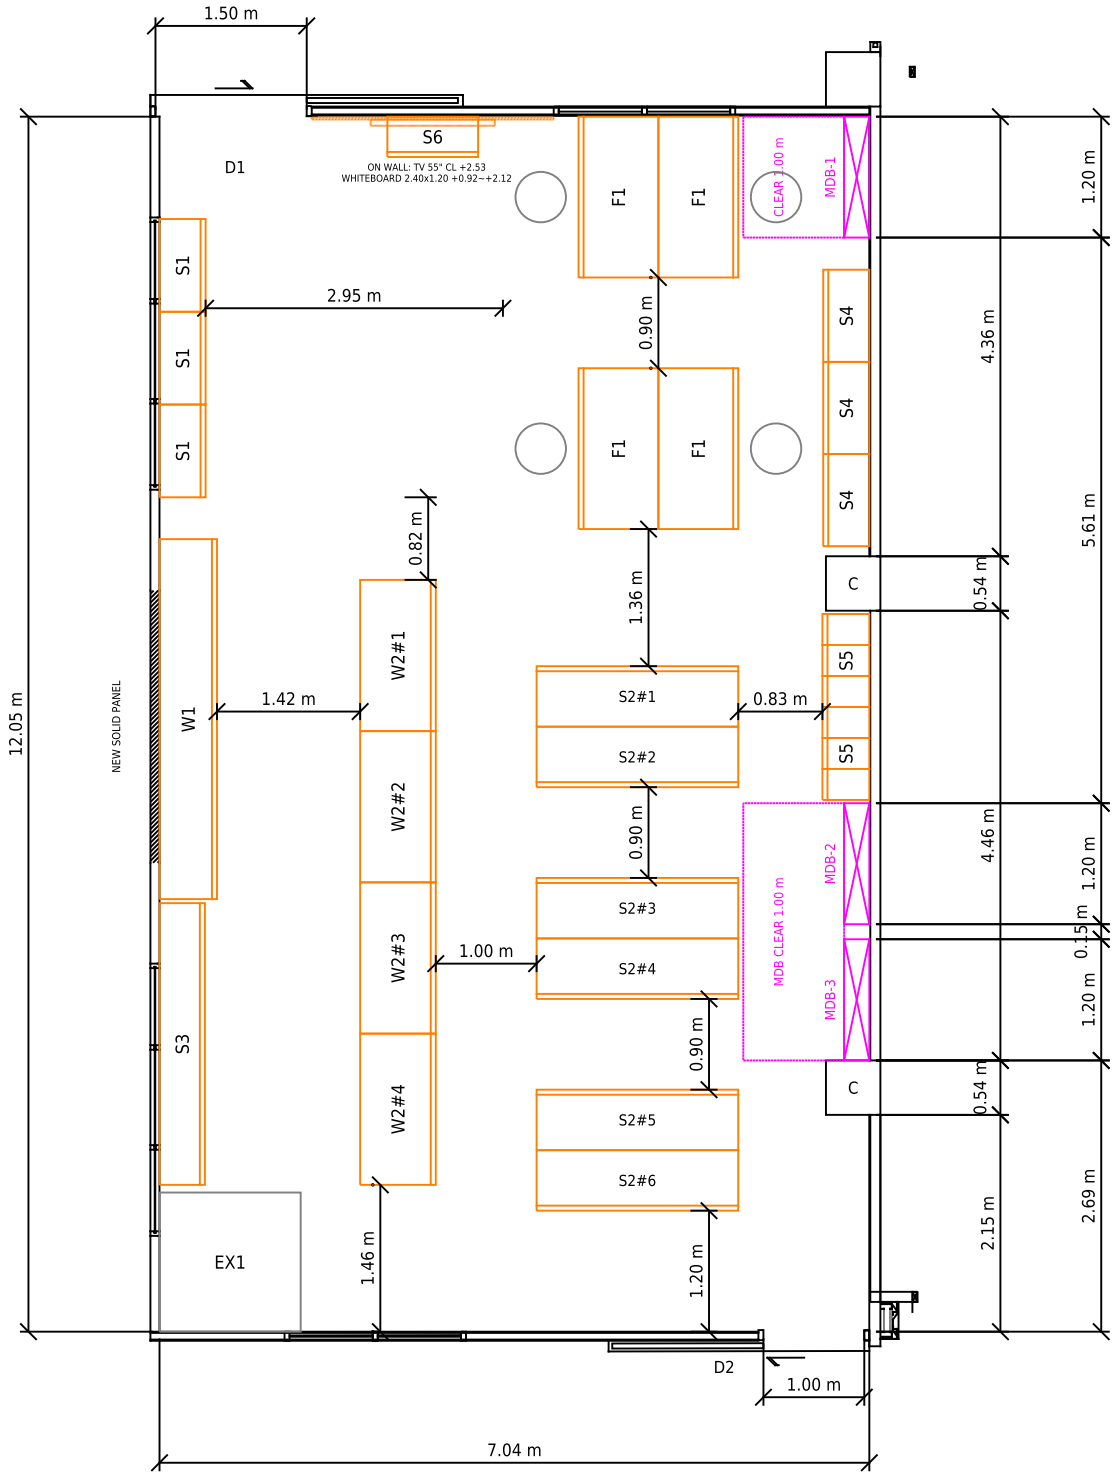

NOTES: Orange = new furniture (front line = door/access side); grey = existing / model TBD. Dashed magenta = MDB 1.00 m clear zone (keep free).

REV10 EXAMPLE: 4x W2 TANKO WA-57A in one 6.0 m line 1.00 m from S2, W2#4 in line with S end of S3; S2#1-#6 in 3 back-to-back pairs; desk pairs 0.90 m apart, N pair under window

Room geometry from LAYOUT\_FAC1\_New\_5\_MC\_07-05-25.dwg; MDB-1.3 from Maintenance Office REV01 PDF - verify on site. Anchor S2/W1 to wall/floor.

FURNITURE SCHEDULE

| CODE | ITEM                                                          | SIZE W x D x H (m)    | QTY | SOURCE      |
|------|---------------------------------------------------------------|-----------------------|-----|-------------|
| F1   | LUCKY WORLD DX-52-33-RG steel desk, 6 drawers                 | 1.60 x 0.79 x 0.74    | 4   | HomePro     |
| F2   | Office chair (0.75 m pull-out zone)                           | ~0.50 dia             | 4   | TBD         |
| S1   | MEDILA SH0038GY glass sliding cabinet                         | 0.92 x 0.46 x 0.90    | 3   | HomePro     |
| S2   | ELIFE 4-tier steel shelf, 350 kg/tier                         | 2.00 x 0.60 x 2.00    | 6   | HomePro     |
| S3   | Bolt cabinet, low, under glass                                | ~2.80 x 0.45          | 1   | TBD         |
| S4   | LUCKY WORLD KSG-914-RG glass sliding cabinet                  | 0.914 x 0.457 x 1.83  | 3   | HomePro     |
| S5   | SURE LK-009 steel locker, 9 doors                             | 0.922 x 0.465 x 1.837 | 2   | HomePro     |
| W1   | PTSC TWS-2025A4-3570 workstation                              | 3.57 x 0.57 x 1.95    | 1   | PTSC        |
| W2   | TANKO WA-57A workbench, 9 mm steel top, 2,000 kg              | 1.50 x 0.75 x 0.80    | 4   | Factory9001 |
| EX1  | Hydraulic press (existing), SW corner                         | ~1.40 x 1.38          | 1   | existing    |
| S6   | FURDINI KULLEN FYD-W003 steel cabinet, 2 swing doors (shoes)  | 0.90 x 0.40 x 0.90    | 1   | HomePro     |
| TV   | 55-inch TV on D1 wall above whiteboard, centre +2.53 m        | 1.23 x 0.06 x 0.71    | 1   | TBD         |
| WB   | Whiteboard 120 x 240 cm on D1 wall above S6, +0.92 to +2.12 m | 2.40 x 1.20           | 1   | TBD         |


PROJECT: FAC1 - MTD ROOM

DRAWING: FURNITURE LAYOUT

DWG: MTD-A-102 REV10 OPT B - W2 2 LINES

SCALE 1:75 @ A4 UNITS: m

DRAWN: Jongphichit Chitsuk 2026-10-26

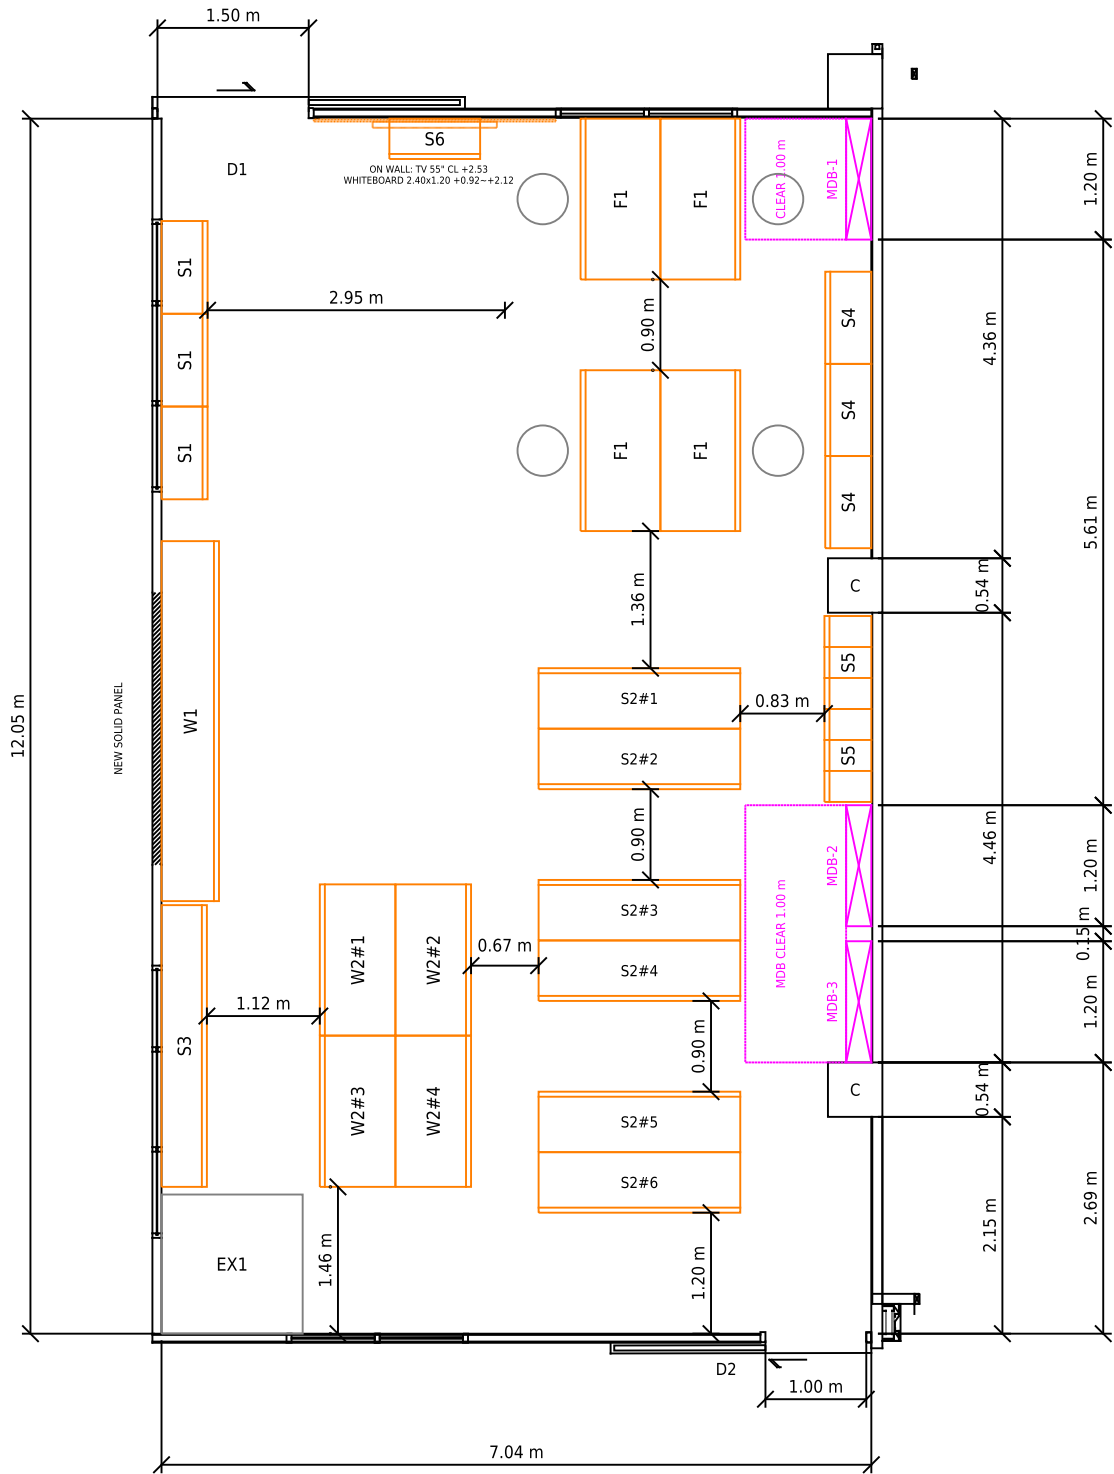


NOTES: Orange = new furniture (front line = door/access side); grey = existing / model TBD. Dashed magenta = MDB 1.00 m clear zone (keep free).  
REV10 EXAMPLE: 4x W2 TANKO WA-57A as 2 joined lines (1.5 x 3.0 m block), S end in line with S end of S3; S2#1-#6 in 3 back-to-back pairs; desk pairs 0.90 m apart, N pair under window  
Room geometry from LAYOUT\_FAC1\_New\_5\_MC\_07-05-25.dwg; MDB-1.3 from Maintenance Office REV01 PDF - verify on site. Anchor S2/W1 to wall/floor.

MTD ROOM - 3D VIEWS - OPTION A - W2 IN ONE LINE (1.00 m from S2)

FAC1 | MTD-A-102 REV10 | Drawn: Jongphichit Chitsuk 2026-10-26 | Person 1.70 m for scale | Wall 3.0 m, sills, press and MDB heights ASSUMED - verify on site




Corner view (from SE)

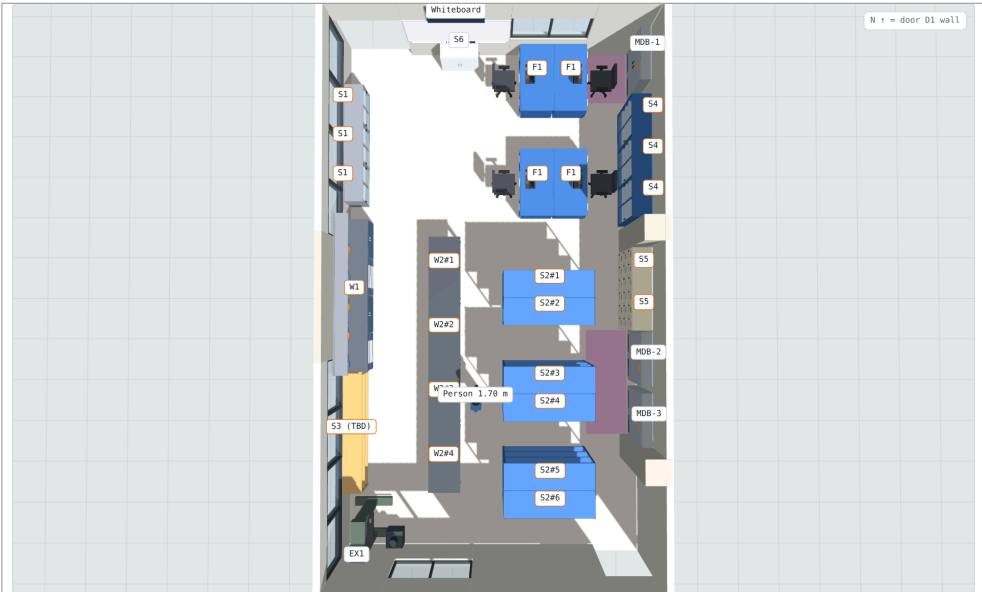

Top view



From door D1

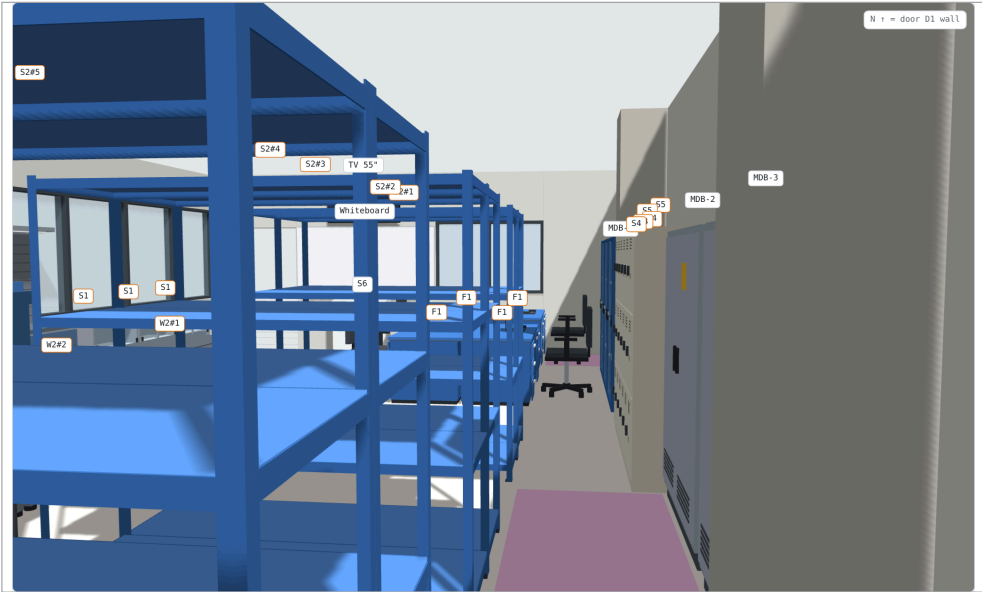

From door D2

MTD ROOM - 3D VIEWS - OPTION B - W2 IN TWO JOINED LINES

FAC1 | MTD-A-102 REV10 | Drawn: Jongphichit Chitsuk 2026-10-26 | Person 1.70 m for scale | Wall 3.0 m, sills, press and MDB heights ASSUMED - verify on site




Corner view (from SE)



Top view



From door D1

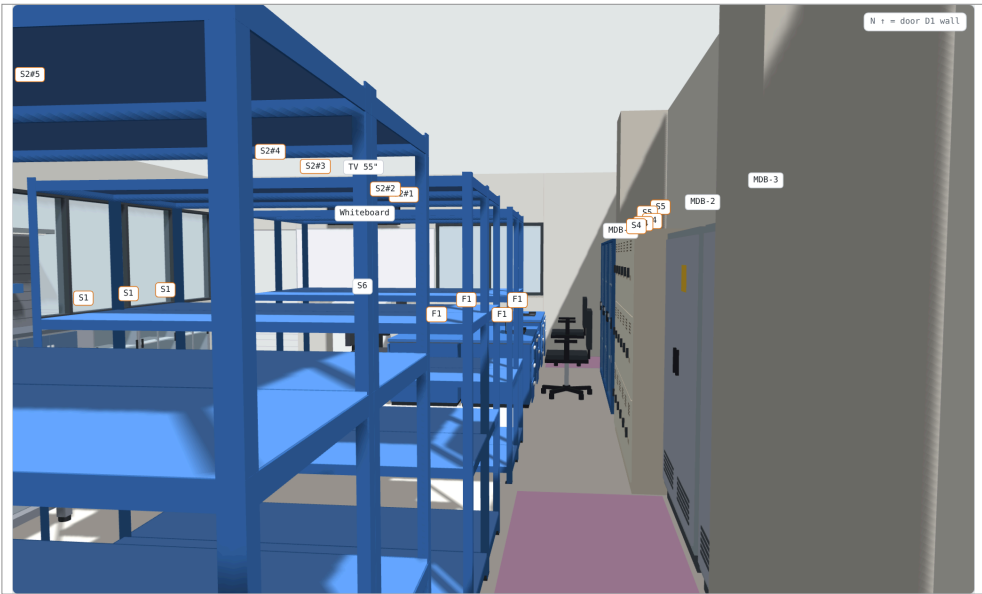

From door D2